PROJECT	SHEET NUMBER

NOTE:

1. *Install gate post and brace panel as shown. Use 1/2-inch x 1-inch machine bolts and nuts.*
2. *Paint all fence posts and braces the same color as the gate.*
3. *Furnish concrete conforming to Section 601.*

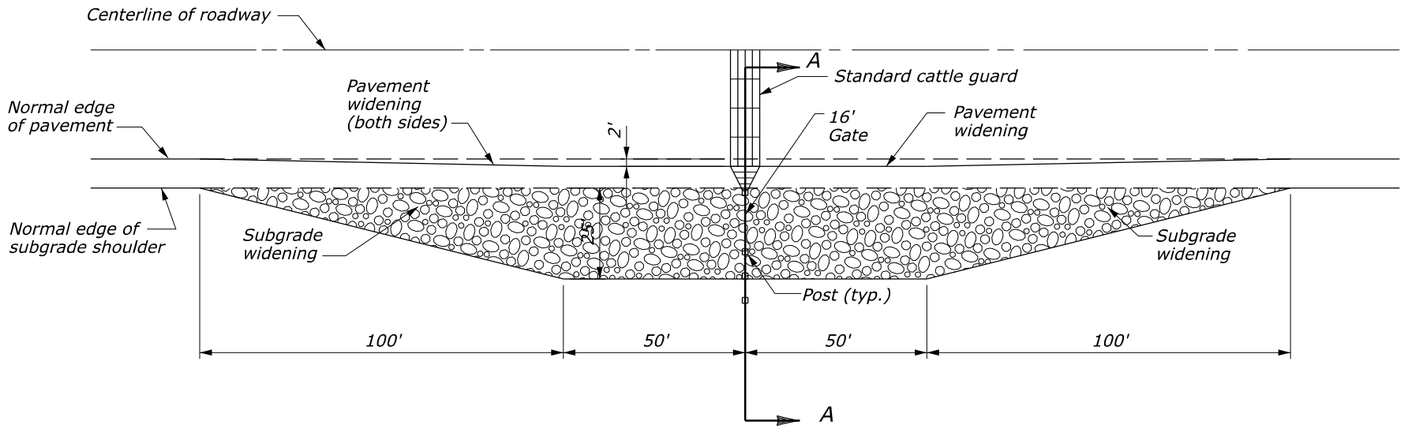

PLAN

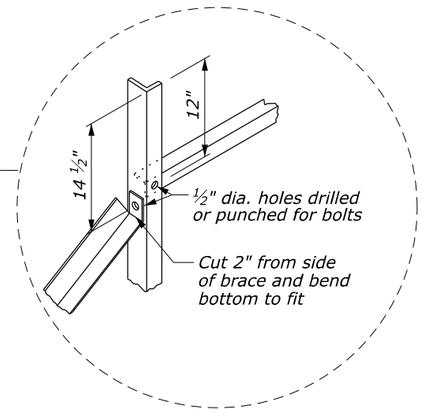

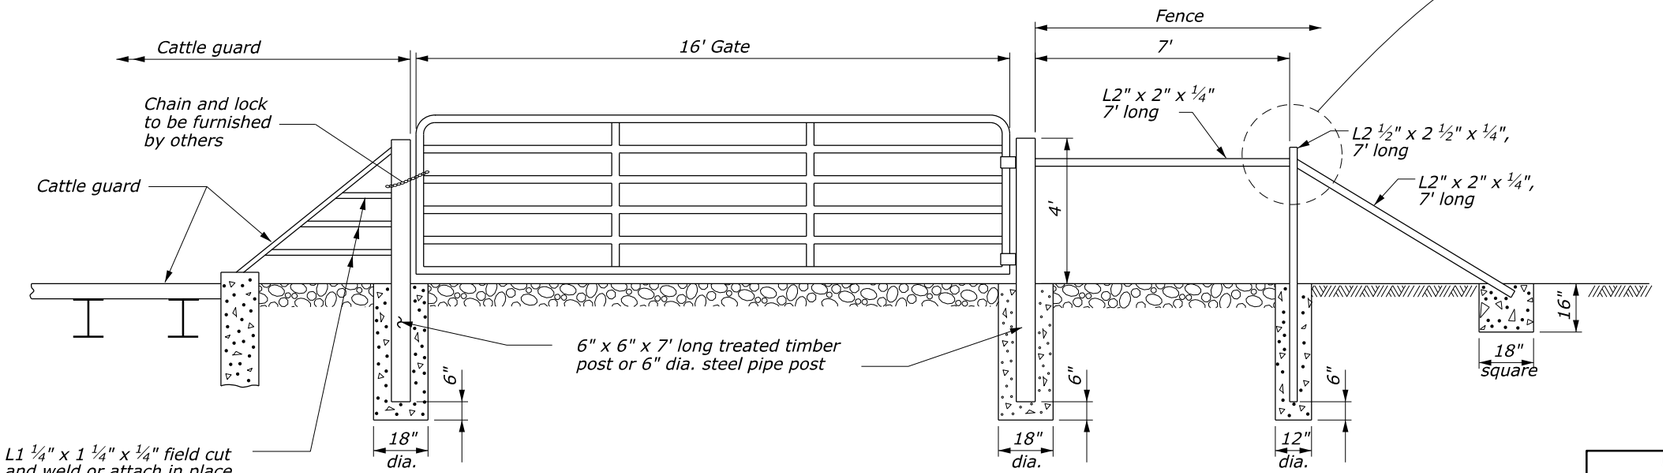

SECTION A-A

NO SCALE

U.S. DEPARTMENT OF TRANSPORTATION, FHWA OFFICE OF FEDERAL LANDS HIGHWAY	CFL STANDARD C619-52
CATTLE GUARD GATE AND WIDENING	SPECIFICATION FP-14
	APPROVED FOR USE 06/2024

K:\CADD_Coordinator\ORD Drawings\CFL Standards\C619-52fp14.dgn [Det C619-52]
6 April 2026 6:56 AM